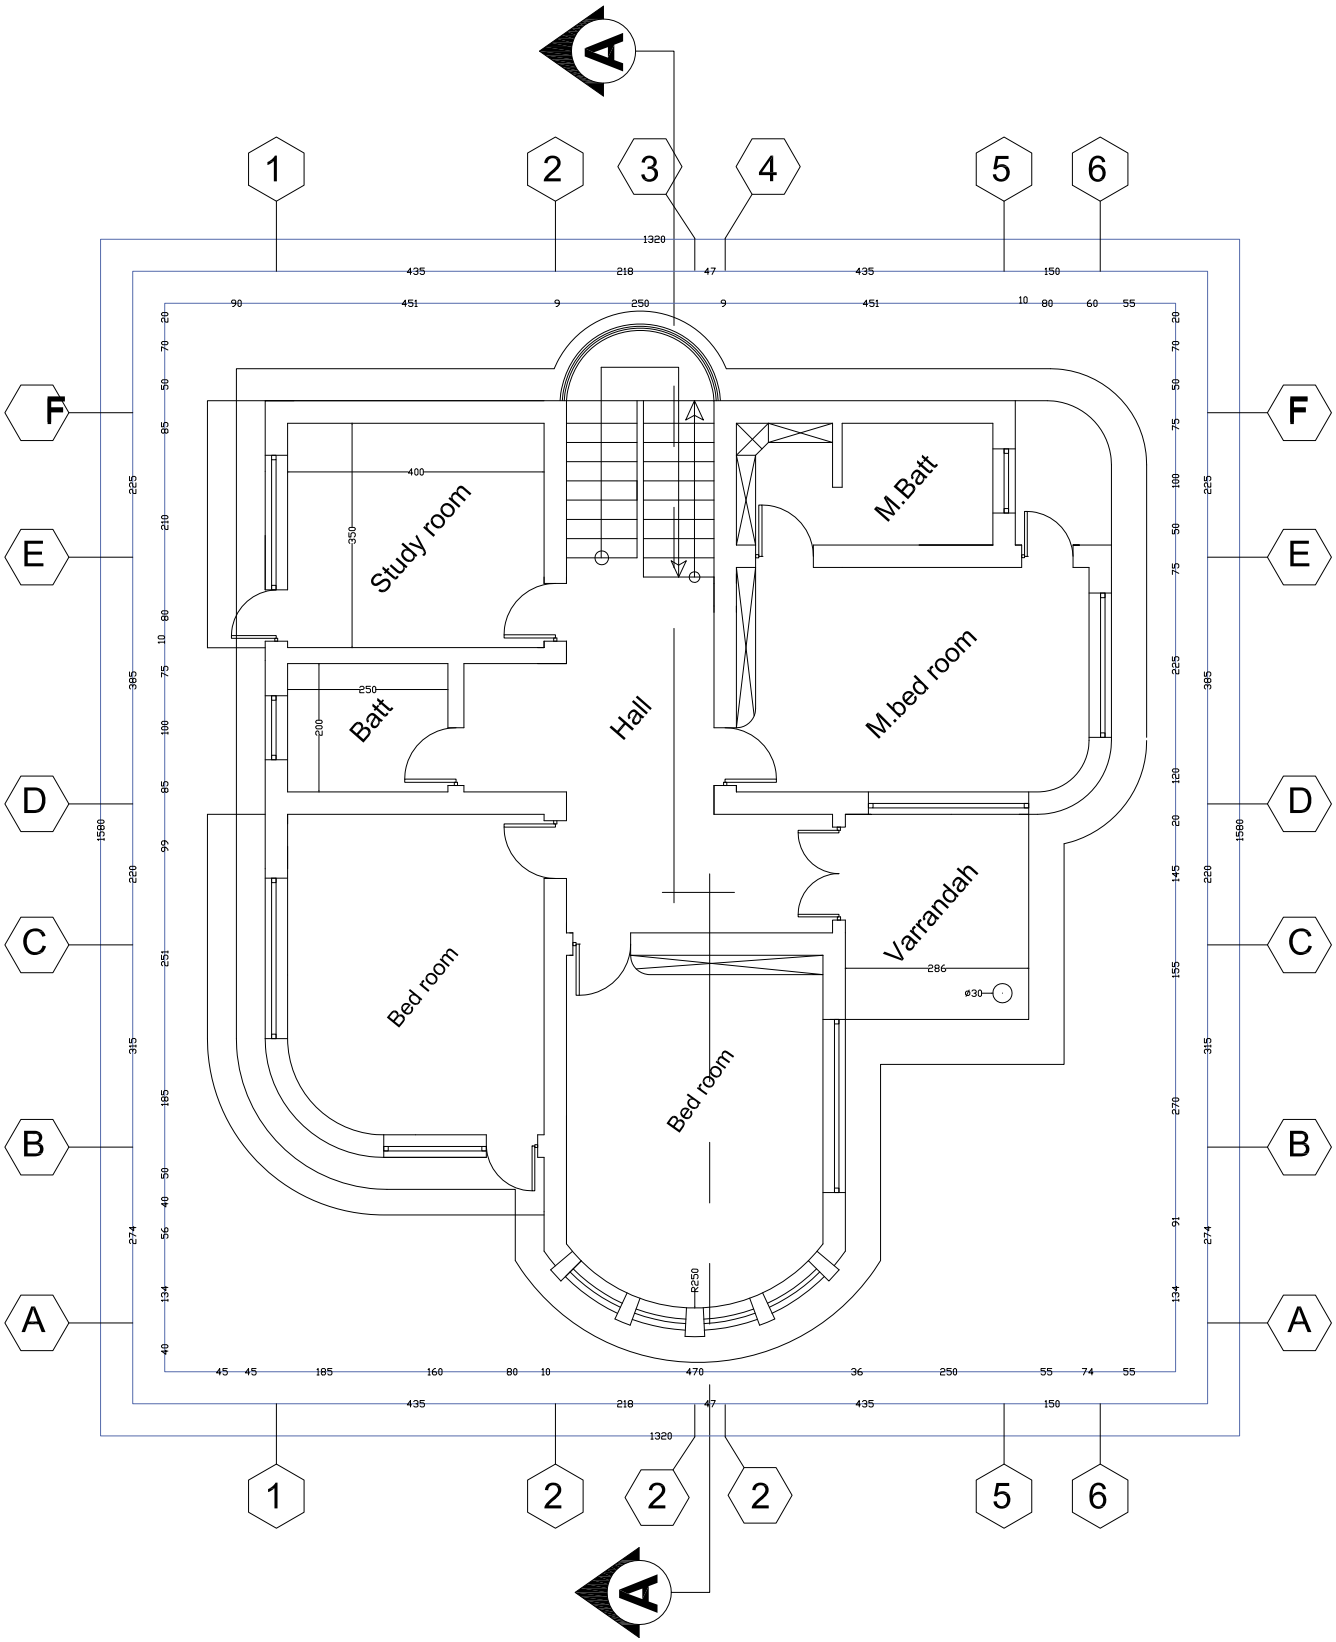

2nd Floor plah